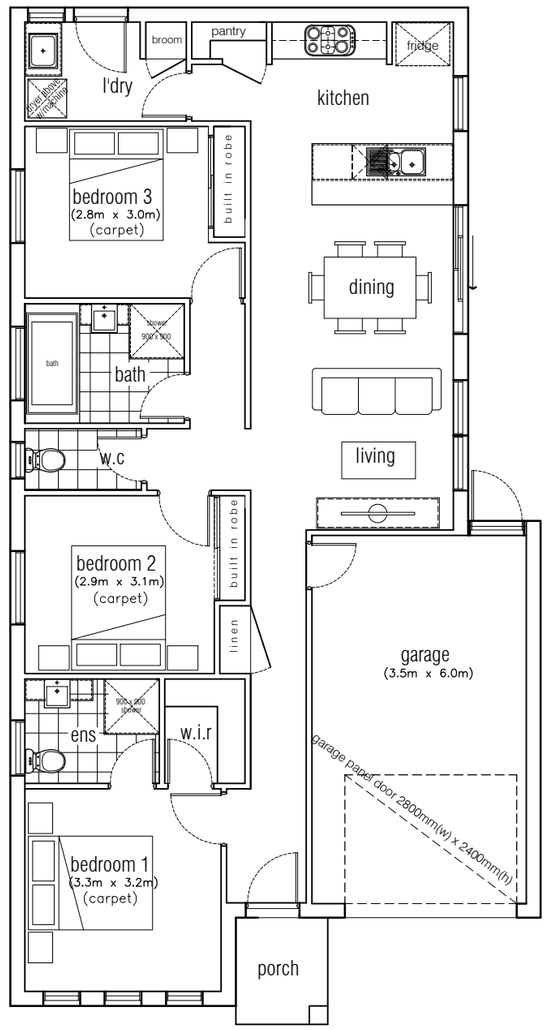

ground floor plan:	99.4m2 (10.6sq)
garage:	24.3m2 (2.6sq)
total:	139.47m2 (13.3sq)
porch:	2.6m2

floor plans

the oakdale - min lot width 10.7m

- min lot length 22.1m

© THIS DRAWING & DESIGN MUST NOT BE COPIED IN PART OR WHOLE WITHOUT THE WRITTEN AUTHORISATION FROM TT DESIGN PTY. LTD.

tt design
construction

PO BOX 337, Keilor 3036
t 8390 6377 f 9336 3669
e tt.design@hotmail.com

DRAWING No.: SK-01 OF: 00

ISSUE DATE: Jun - 2015

SCALE: 1:100

SHEET: A3

project: PROPOSED DWELLING AT:

client: EVOLVE LIVING

drawing: GROUND & FIRST FLOOR PLAN

REVISIONS: