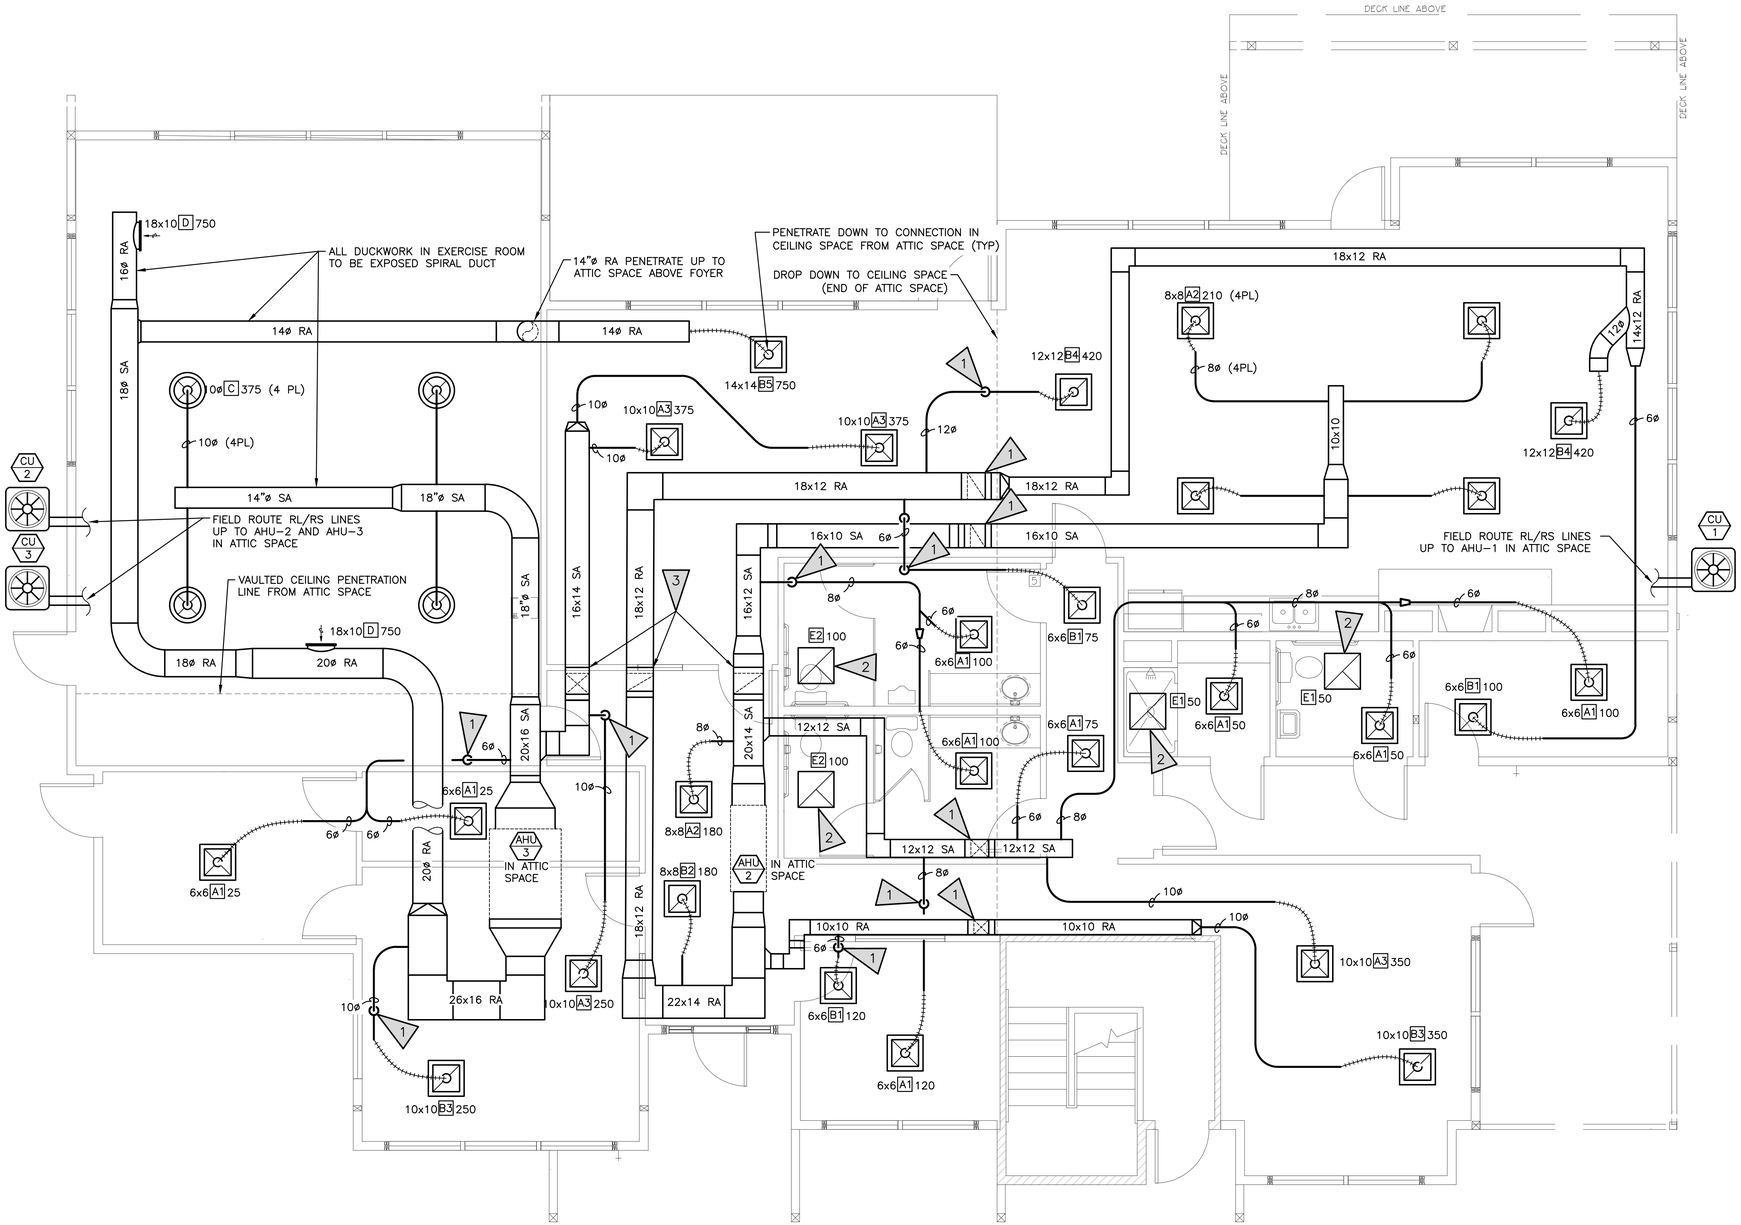

LOWER FLOOR PLAN

SCALE: 1/4" = 1'-0"

(HANDICAP ADAPTABLE/ACCESSIBLE)

4,230 S.F.

NOTES:

1. SEE SHEET M2 FOR GENERAL NOTES AND LEGEND.

FLAG NOTES:

1. PENETRATE DOWN TO CEILING SPACE FROM ATTIC SPACE.
2. EXHAUST DUCT 4" OR LESS TO BE FIELD ROUTED TO THE NEAREST SUITABLE LOCATION FOR EITHER PENETRATION THROUGH ROOF OR WALL LOUVER CONNECTION.
3. ROUTE UP TO ATTIC SPACE ABOVE FOYER.

RALI DESIGN SERVICES LLC
509.302.1390

No.	REVISIONS	DATE	DRWN	CHKD	DESIGN	APP'D

APPROVAL		
DRAWN	RBT	7-22-22
CHECKED		
DESIGN	RBT	
APPROVED		

Company Name
Project
Location

HVAC LOWER FLOOR PLAN

DWG. No.
M1

SCALE: NOTED

CADFILE: Westgate_HVAC LOWER FLOOR PLAN

JOB No. 22-001

REV. 0