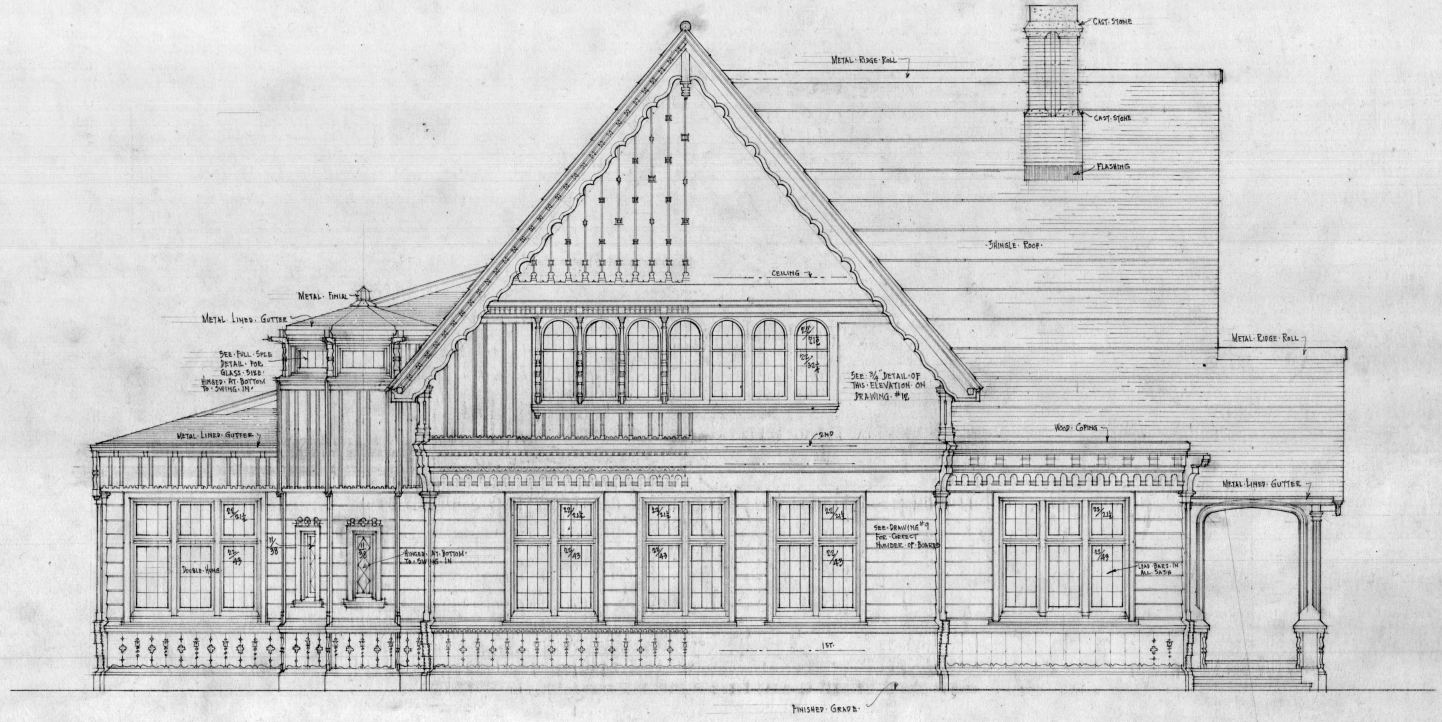

EAST ELEVATION

SCALE 1/4" = 1'-0"

DRAWN BY B.S.W. J.P.J.	MILL OFFICE FOR THE WEYERHAEUSER TIMBER CO. EVERETT WASHINGTON	DRAWING No 5
CHECKED BY	DEBB & GOULD ARCHITECTS 710 HOGE BLDG SEATTLE WN	MAY 1923

FINAL DRAWING JUNE 13 1923

30

275

neg. uw 10903