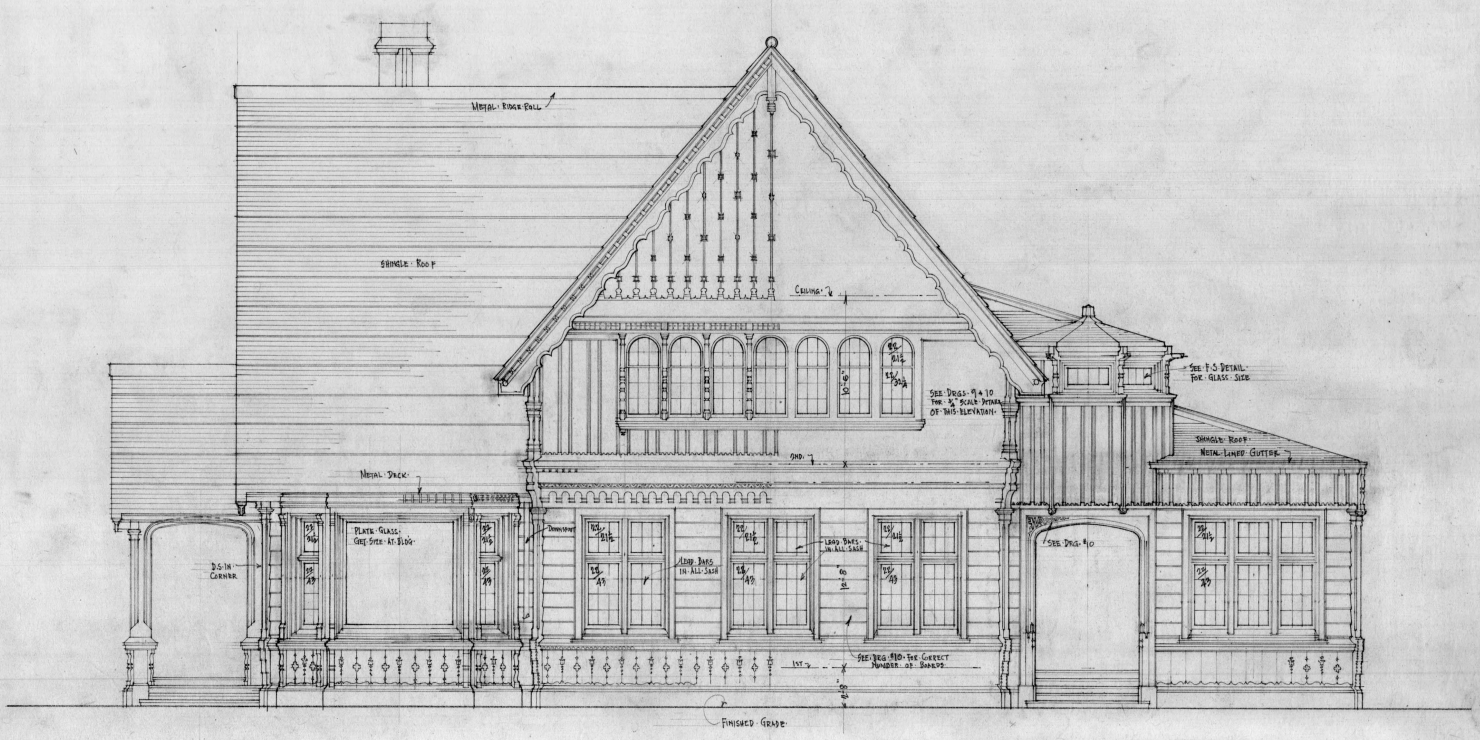

WEST ELEVATION

SCALE 1/4" = 1'-0"

DRAWN BY: B.S.W.	MILL OFFICE FOR THE WEYERHAEUSER TIMBER CO. EVERETT WASHINGTON	DRAWING No 6
CHECKED BY:	BEBB & GOULD ARCHITECTS 710 HOGE BLDG SEATTLE WN.	MAY 1923

FINAL DRAWING JUNE 13 1923