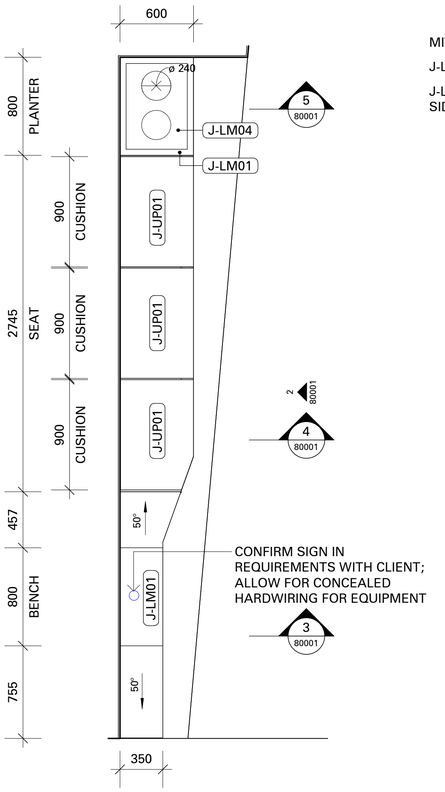

1 J01 DETAIL PLAN
23001 SCALE 1 : 25@ A1

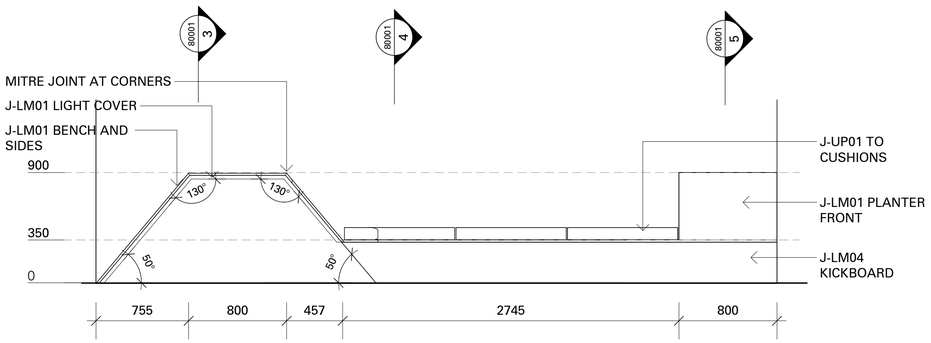

2 J01 ELEVATION
80001 SCALE 1 : 25@ A1

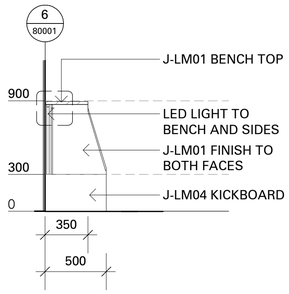

3 J01 SECTION 1
80001 SCALE 1 : 25@ A1

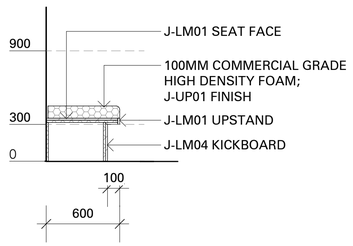

4 J01 SECTION 2
80001 SCALE 1 : 25@ A1

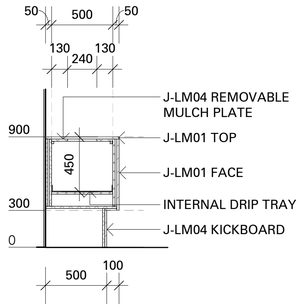

5 J01 SECTION 3
80001 SCALE 1 : 25@ A1

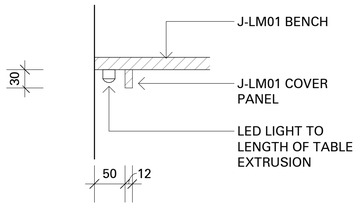

6 J01 LIGHT DETAIL
80001 SCALE 1 : 5@ A1

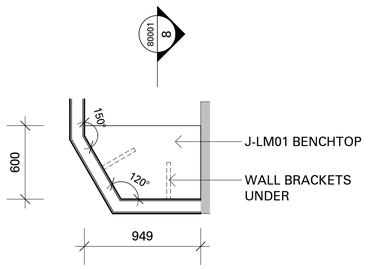

7 J02 DETAIL PLAN
23001 SCALE 1 : 25@ A1

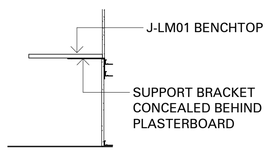

8 J02 SECTION
80001 SCALE 1 : 25@ A1

JOINERY

LEGEND

X-XX##	FINISHES CODE
X-XX##	FIXTURE CODE
J-PH01	TYPICAL PULL HANDLE - LO & CO AVER PULL IN BRASS FINISH OR EQUAL

NOTES

DO NOT SCALE DIMENSIONS FROM DRAWINGS

PRIOR TO MANUFACTURE OF JOINERY, CONFIRM EXISTING CONDITIONS ON SITE AND MEASURE ALL DIMENSIONS NOTED FOLLOWING COMPLETION OF PARTITIONS.

INTERNAL SHELVES TO BE HEIGHT ADJUSTABLE.

DRAWER SLIDES TO BE METAL AND SELF-CLOSING.

POWER & SERVICE OUTLETS TO BE SITE MEASURED & VERIFIED AGAINST DRAWINGS BY JOINER PRIOR TO MANUFACTURE OF JOINERY.

IF DISCREPANCIES OCCUR ON DRAWINGS, CONTACT CONTRACT ADMINISTRATOR FOR VERIFICATION PRIOR TO MANUFACTURE.

PROVIDE MATERIALS IN SINGLE LENGTHS WHENEVER POSSIBLE. IF JOINTS ARE NECESSARY MAKE THEM OVER SUPPORT FRAMES AND TRIM WHERE NECESSARY FOR OPENINGS, INCLUDING THOSE REQUIRED BY OTHER TRADES.

ALLOW ADDITIONAL FRAMING, CLEATS, ETC., AS REQUIRED TO SUIT THE APPLICATION AND METHODS OF CONSTRUCTION AND TO ENSURE STABILITY OF THE COMPLETED INSTALLATION.

PROVIDE ACCESSORIES AND TRIM NECESSARY TO COMPLETE THE INSTALLATION.

DO NOT PROVIDE FIXING WHERE VISIBLE EXCEPT INSIDE OPEN UNITS. PROVIDE PROPRIETARY CAPS TO CONCEAL.

ALL EXPOSED BOARD SURFACES TO HAVE SELECTED LAMINATE, INCLUDING UNDERSIDE OF BENCHTOPS.

ALL ADJUSTABLE SHELVES TO BE 18mm THICK FOR UP TO 900mm WIDE SPAN, 25mm THICK FOR OVER 900mm WIDE SPAN.

MAX. ADJUSTABLE SHELF HOLE TO SIT AT 1800mm ABOVE F.F.L.

PROVIDE PACKERS TO FORM SHADOW DETAILS, AS DOCUMENTED, AGAINST WALL AND CEILING JUNCTIONS.

JOINER TO ALLOW FOR ALL CABLE ENTRY POINTS AND CABLE MANAGEMENT TRAYS AS PER JOINERY SCHEDULE.

ALLOW TO COLOUR MATCH SILICONE TO ALL JOINERY UNIT, WALL, CEILING & FLOOR JUNCTIONS.

FOR CONSTRUCTION

The owner of the copyright in this drawing is DesignInc Brisbane.

NOTES:

Drawings are to be read in conjunction with specifications, schedules and consultants drawings.
Do not scale these drawings - use figured dimensions only.
Check all dimensions on site prior to commencement of the works.
Report any discrepancies to the architect for direction prior to proceeding with the works.

NO	DATE	DESCRIPTION	BY
A	13.02.25	FOR REVIEW	BF

KEY PLAN

Graystone

GRAYSTONE PTY LTD
ACN 010 246 189
1 Westlink Court
BTP Westlink Green
10 Station Avenue,
Darra QLD 4075
+61 7 3368 1500

GRAYSTONE REF		
STAGE	REVIEWED	DATE
BUILDING APPLICATION		
TENDER		
FOR CONSTRUCTION		

DesignInc
Architecture
Urban Design
Interiors
designinc.com.au

ABN 26 009 791 173
349 Sandgate Road,
Albion QLD 4010
+61 7 3862 3555
reception@brisbane.designinc.com.au

CLIENT	GRAYSTONE
PROJECT	MOONWARD TENANCY 144 EDWARD ST - LEVEL 2
TITLE	JOINERY DETAILS - SHEET 1

DRAWN	Author	PROJECT NO.	AF31
CHECKED	Checker		
APPROVED	Approver	DATE	13.02.25
SCALE	0 1 2 5 1:100 @ A1 0 1 2 5 1:200 @ A3		

WD

DRAWING NO.	REV.
AF31-80001	A