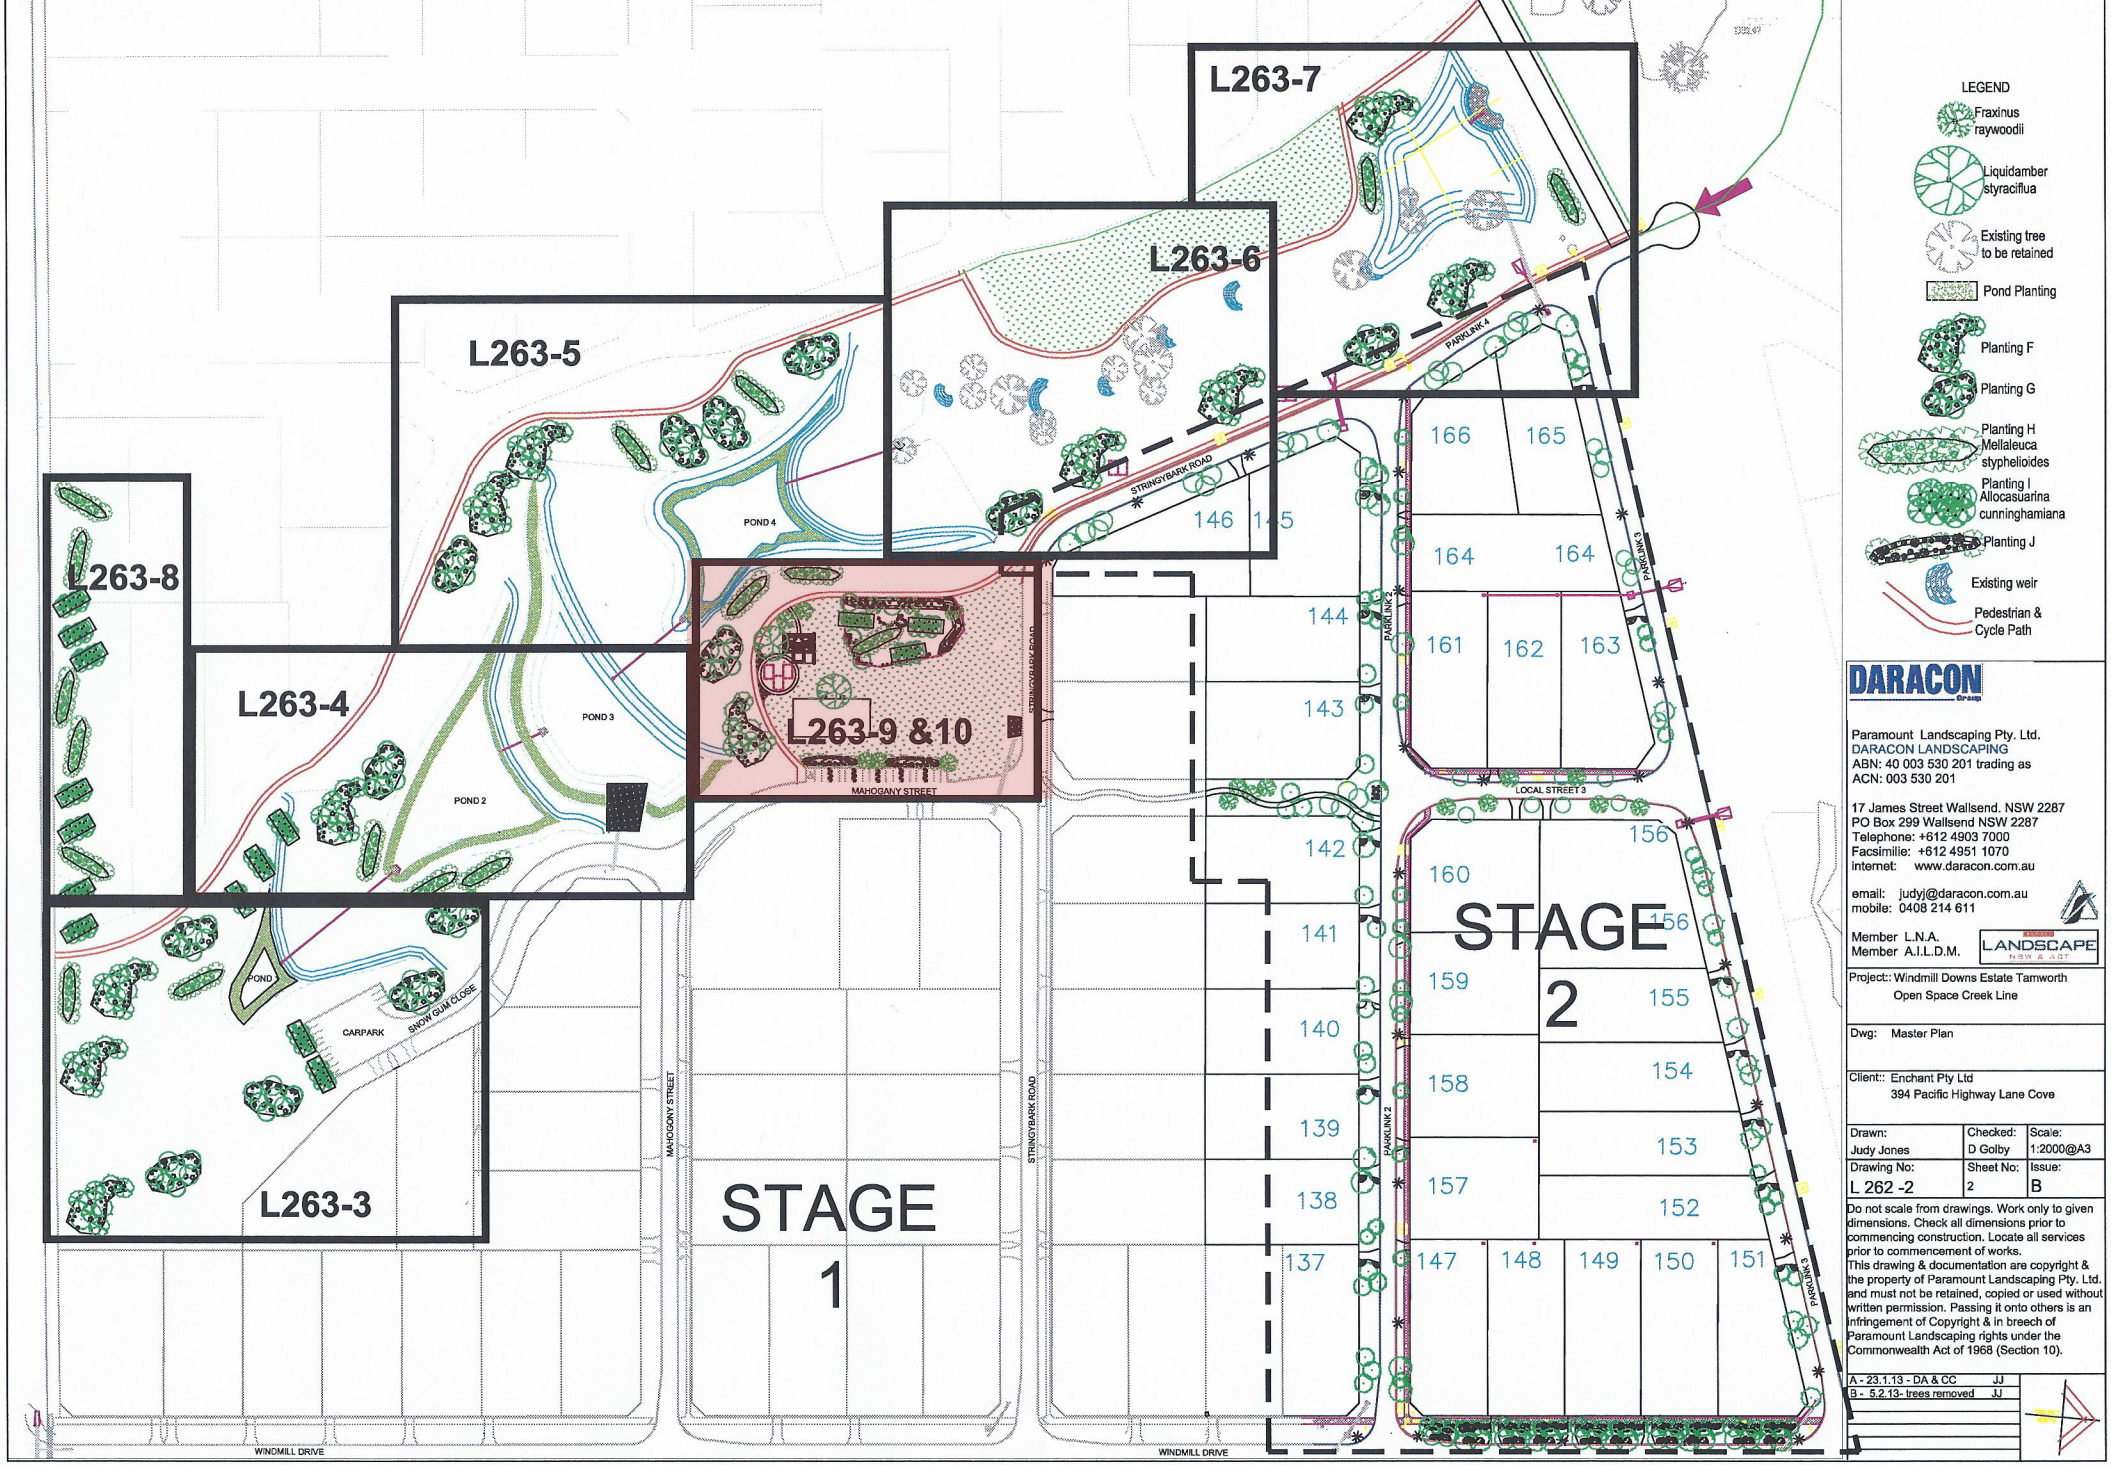

DARACON

Paramount Landscaping Pty. Ltd.
DARACON LANDSCAPING
ABN: 40 003 530 201 trading as
ACN: 003 530 201

17 James Street Wallsend. NSW 2287
PO Box 299 Wallsend NSW 2287
Telephone: +612 4903 7000
Facsimilie: +612 4951 1070
internet: www.daracon.com.au

email: judyj@daracon.com.au
mobile: 0408 214 611

Member L.N.A.
Member A.I.L.D.M.

LANDSCAPE NSW & ACT

Project:: Windmill Downs Estate Tamworth
Open Space Creek Line

Dwg: Master Plan

Client:: Enchant Pty Ltd
394 Pacific Highway Lane Cove

Drawn:	Checked:	Scale:
Judy Jones	D Golby	1:2000@A3
Drawing No:	Sheet No:	Issue:
L 262 -2	2	B

Do not scale from drawings. Work only to given dimensions. Check all dimensions prior to commencing construction. Locate all services prior to commencement of works.
This drawing & documentation are copyright & the property of Paramount Landscaping Pty. Ltd. and must not be retained, copied or used without written permission. Passing it onto others is an infringement of Copyright & in breech of Paramount Landscaping rights under the Commonwealth Act of 1968 (Section 10).

A - 23.1.13 - DA & CC	JJ
B - 5.2.13- trees removed	JJ