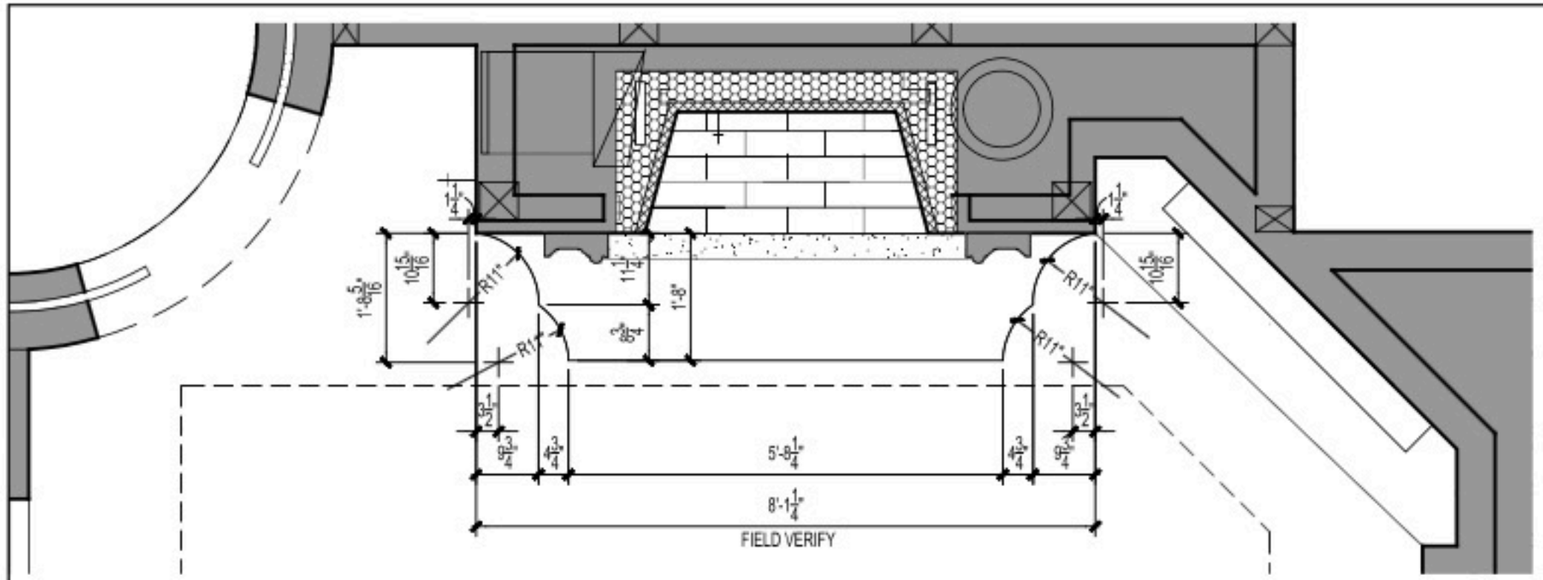

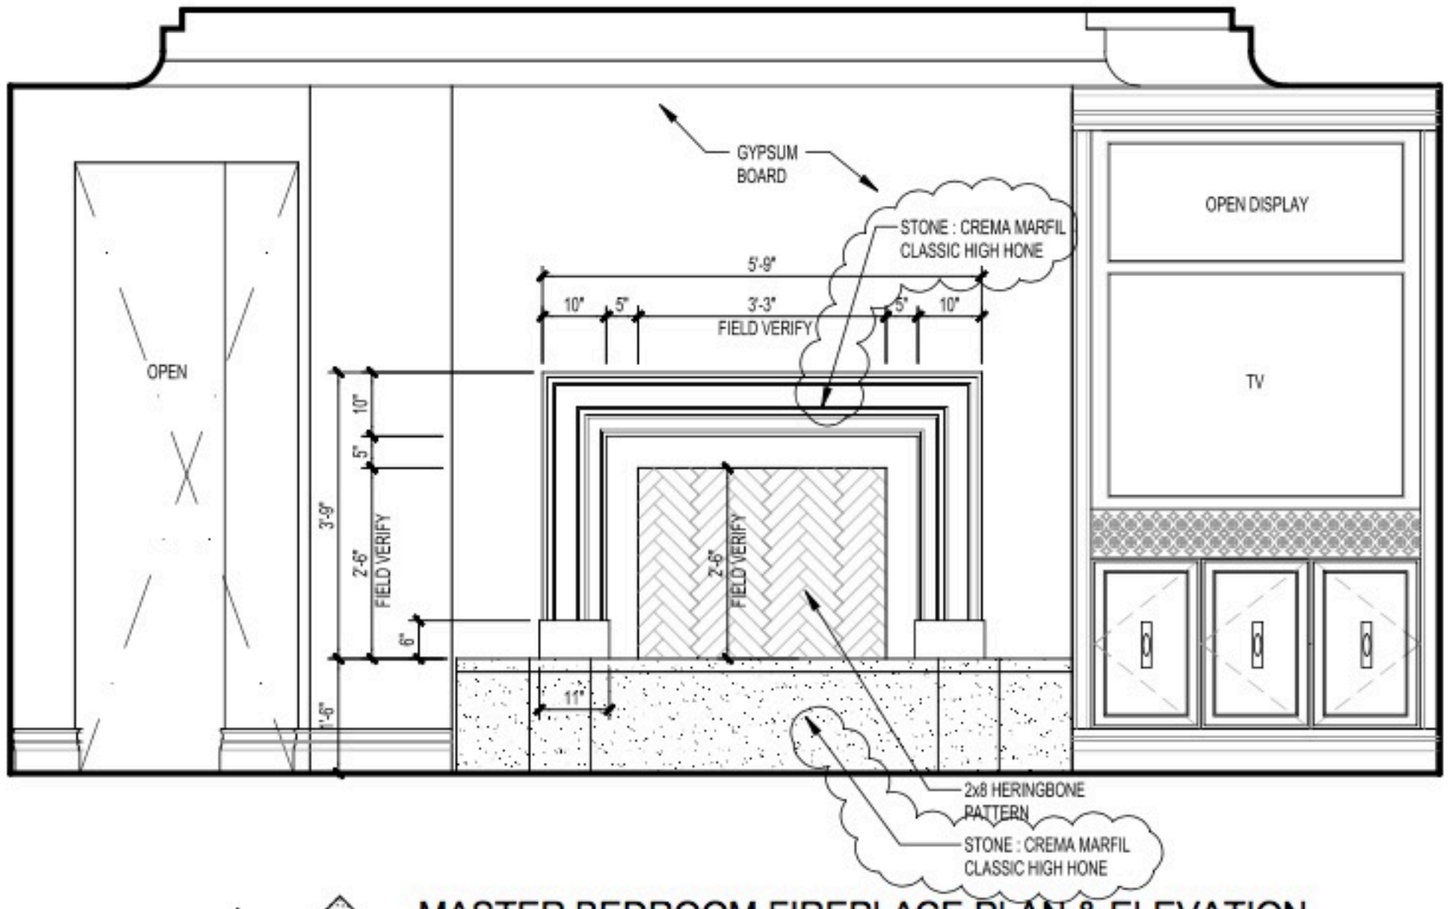

9 MASTER BEDROOM FIREPLACE PLAN & ELEVATION

SCALE: 1/2" = 1'-0"

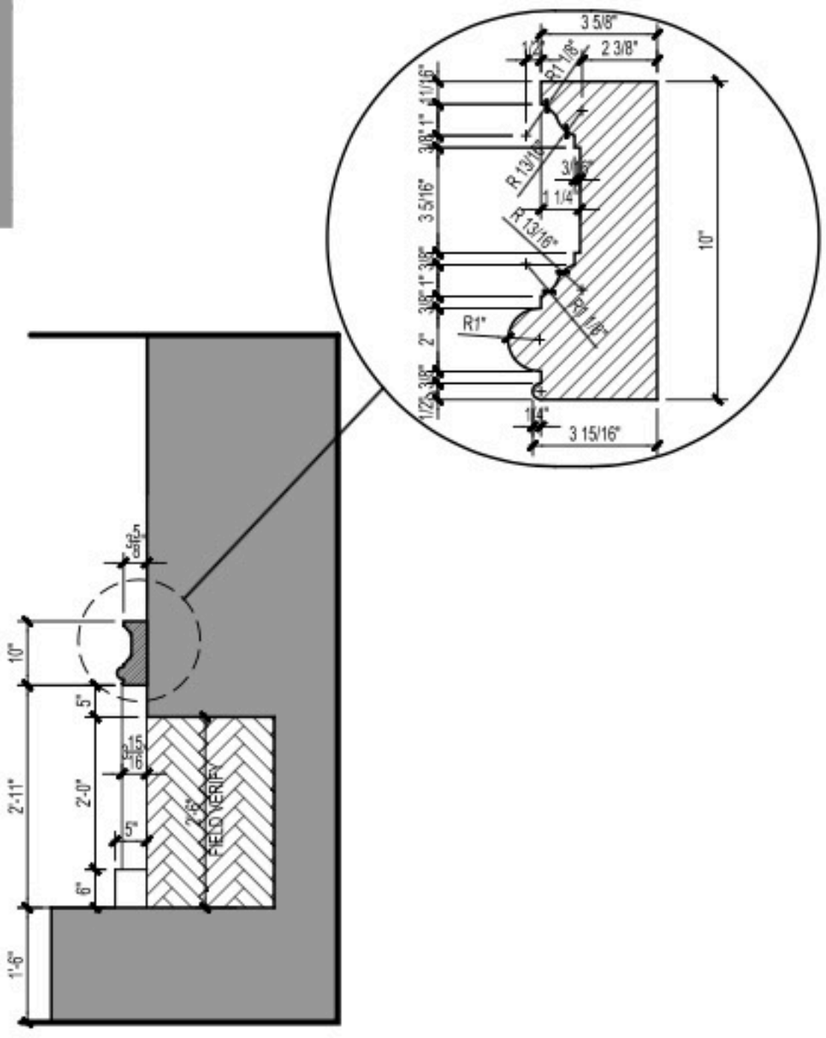

FIREPLACE SECTION & DETAIL

SCALE: 1/2" = 1'-0"

JEANETTE CHRISTIAN

CLARIFICATION
MASTER BEDROOM FIREPLACE

BODAL RESIDENCE
THE MADISON CLUB
LOT #65B, HUMBOLDT BLVD.
LA QUINTA, CA

REV 2	MAR 3, 2014
REV 1	JAN 30, 2014
Date:	JAN 22, 2014
Scale:	AS NOTED
Drawn:	
Job:	
Sheet:	CL-14